
60' x 51' Steel Building

60' wide / 51' long / 20' eave height

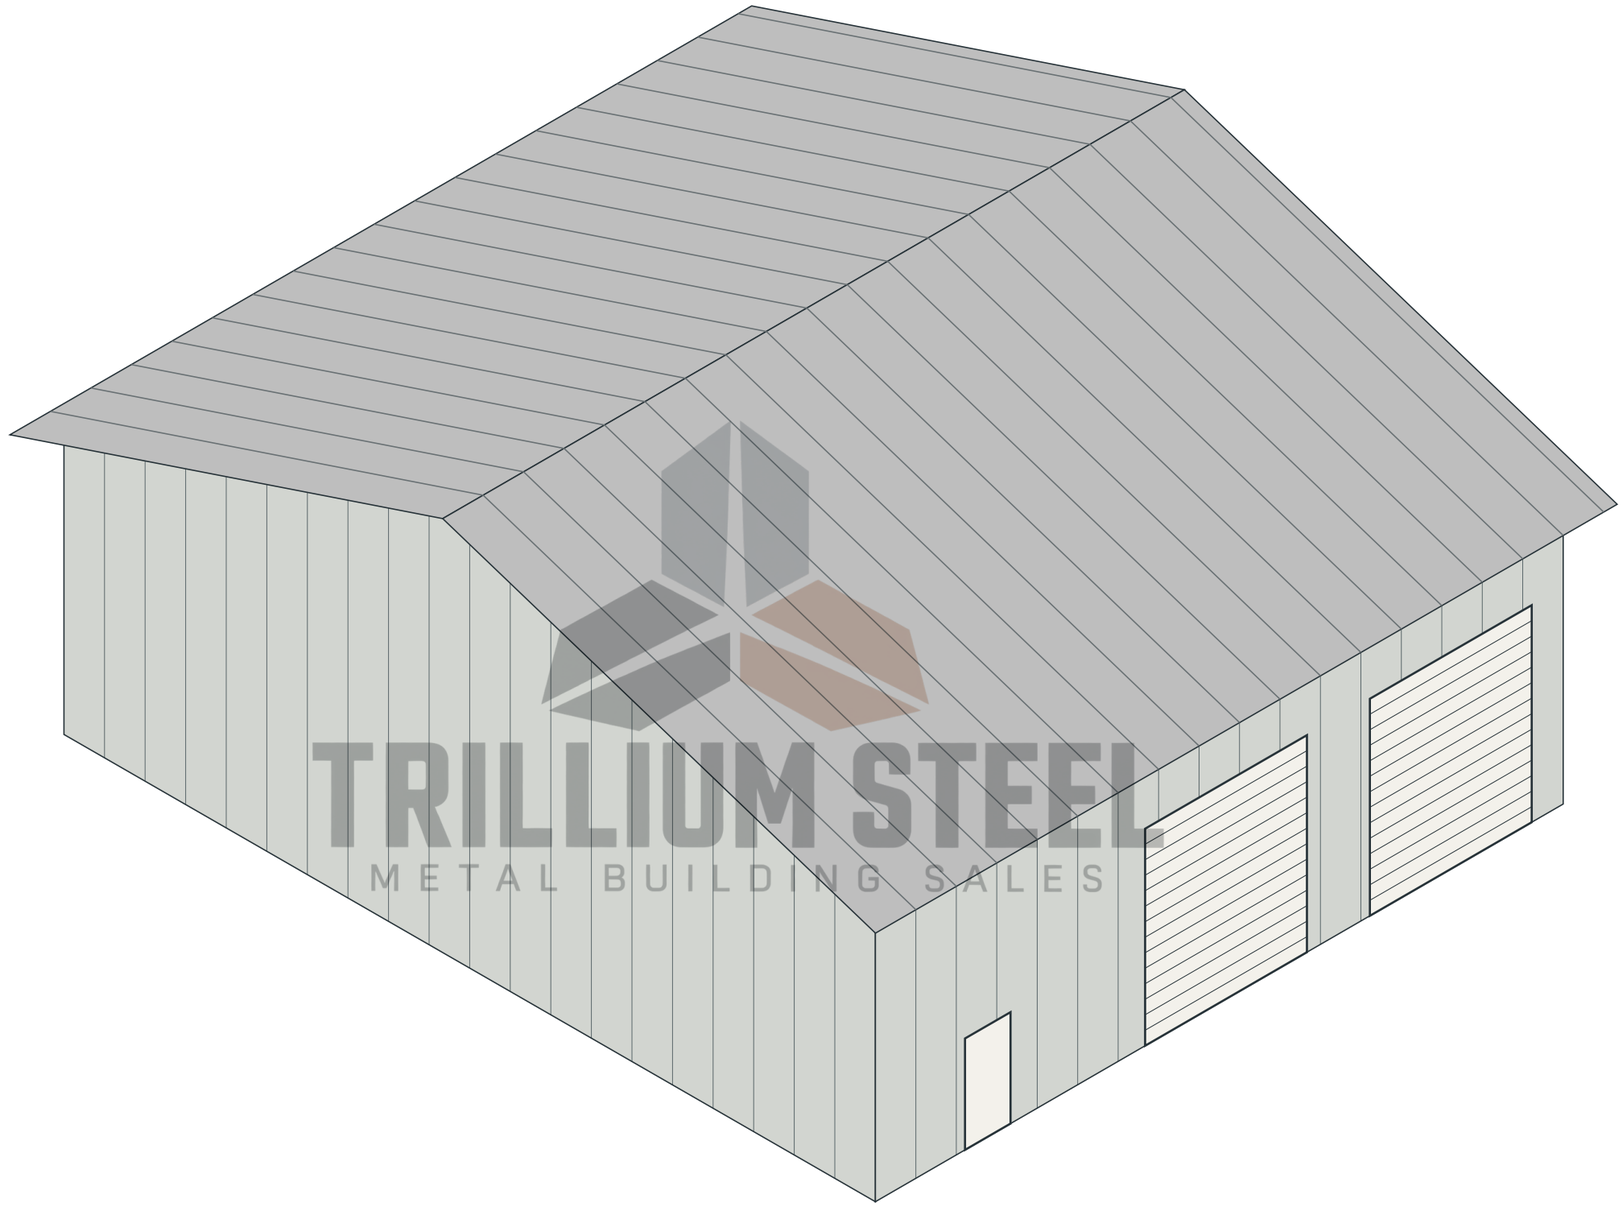

TRILLIUM STEEL
METAL BUILDING SALES

Wall Colour
Bone White

Roof Colour
Galvalume

Sheet
01 / 05

TRILLIUM STEEL
METAL BUILDING SALES

End Elevations

60' wide / 51' long / 20' eave height

End A



End B



TRILLIUM STEEL
METAL BUILDING SALES

Wall Colour
Bone White


Roof Colour
Galvalume

Sheet
02 / 05


Side Elevations

60' wide / 51' long / 20' eave height

Side A

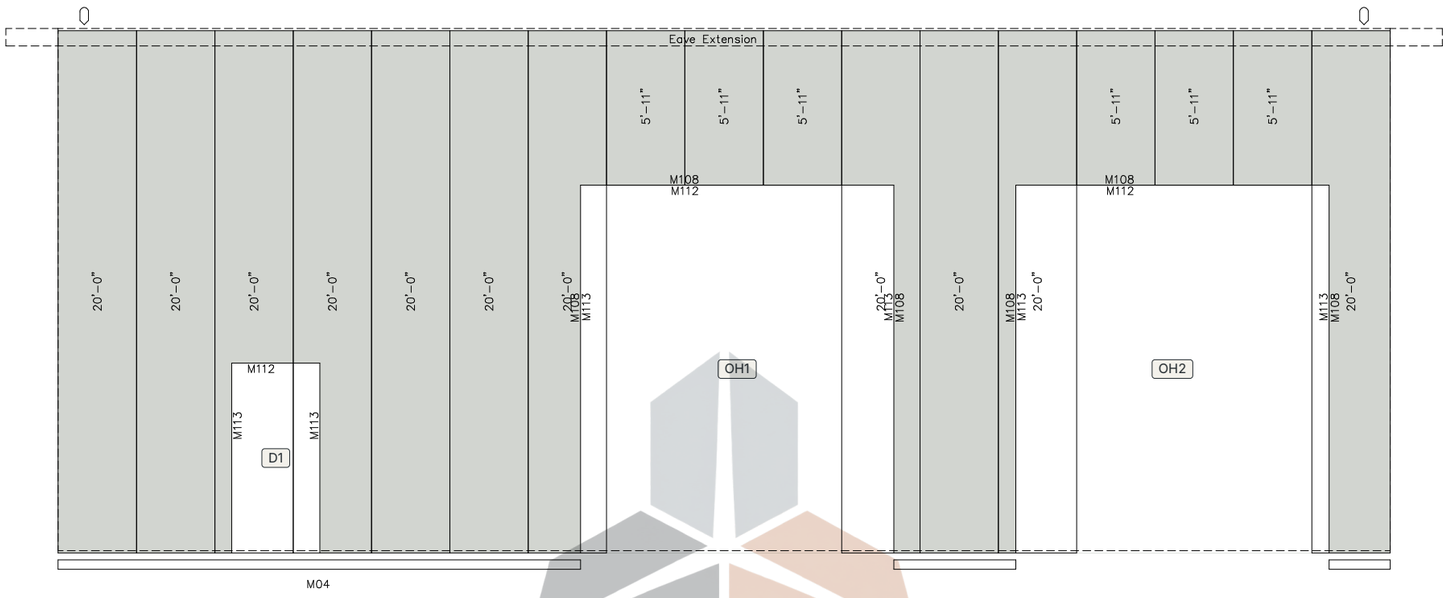

Side B

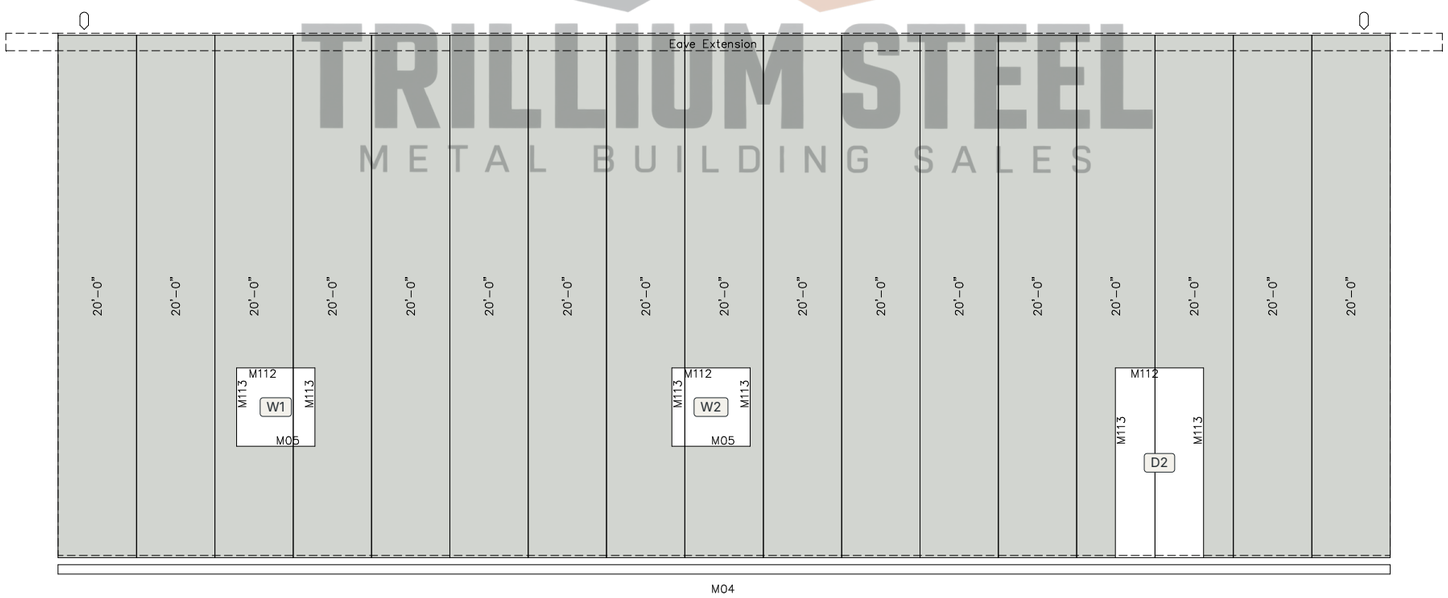

TRILLIUM STEEL
METAL BUILDING SALES

Floor Plan

60' wide / 51' long / 20' eave height



Door and window sizes: sheet 05.

Door opening Window High window

Wall Colour
Bone White

Roof Colour
Galvalume

Sheet
04 / 05

TRILLIUM STEEL
METAL BUILDING SALES

Door & Window Openings

60' wide / 51' long / 20' eave height

Rough opening sizes. Labels match the elevation drawings.

Label	Type	Wall	Width	Height
D1	Walk door	Side A	3'-4 1/2"	7'-2 1/4"
D2	Walk door	Side B	3'-4 1/2"	7'-2 1/4"
OH1	Overhead door	Side A	12'-0"	14'-0"
OH2	Overhead door	Side A	12'-0"	14'-0"
W1	Window	Side B	3'-0"	3'-0"
W2	Window	Side B	3'-0"	3'-0"

Window height is measured from sill to head.