
30' x 50' Steel Building

30' wide / 50' long / 10' eave height

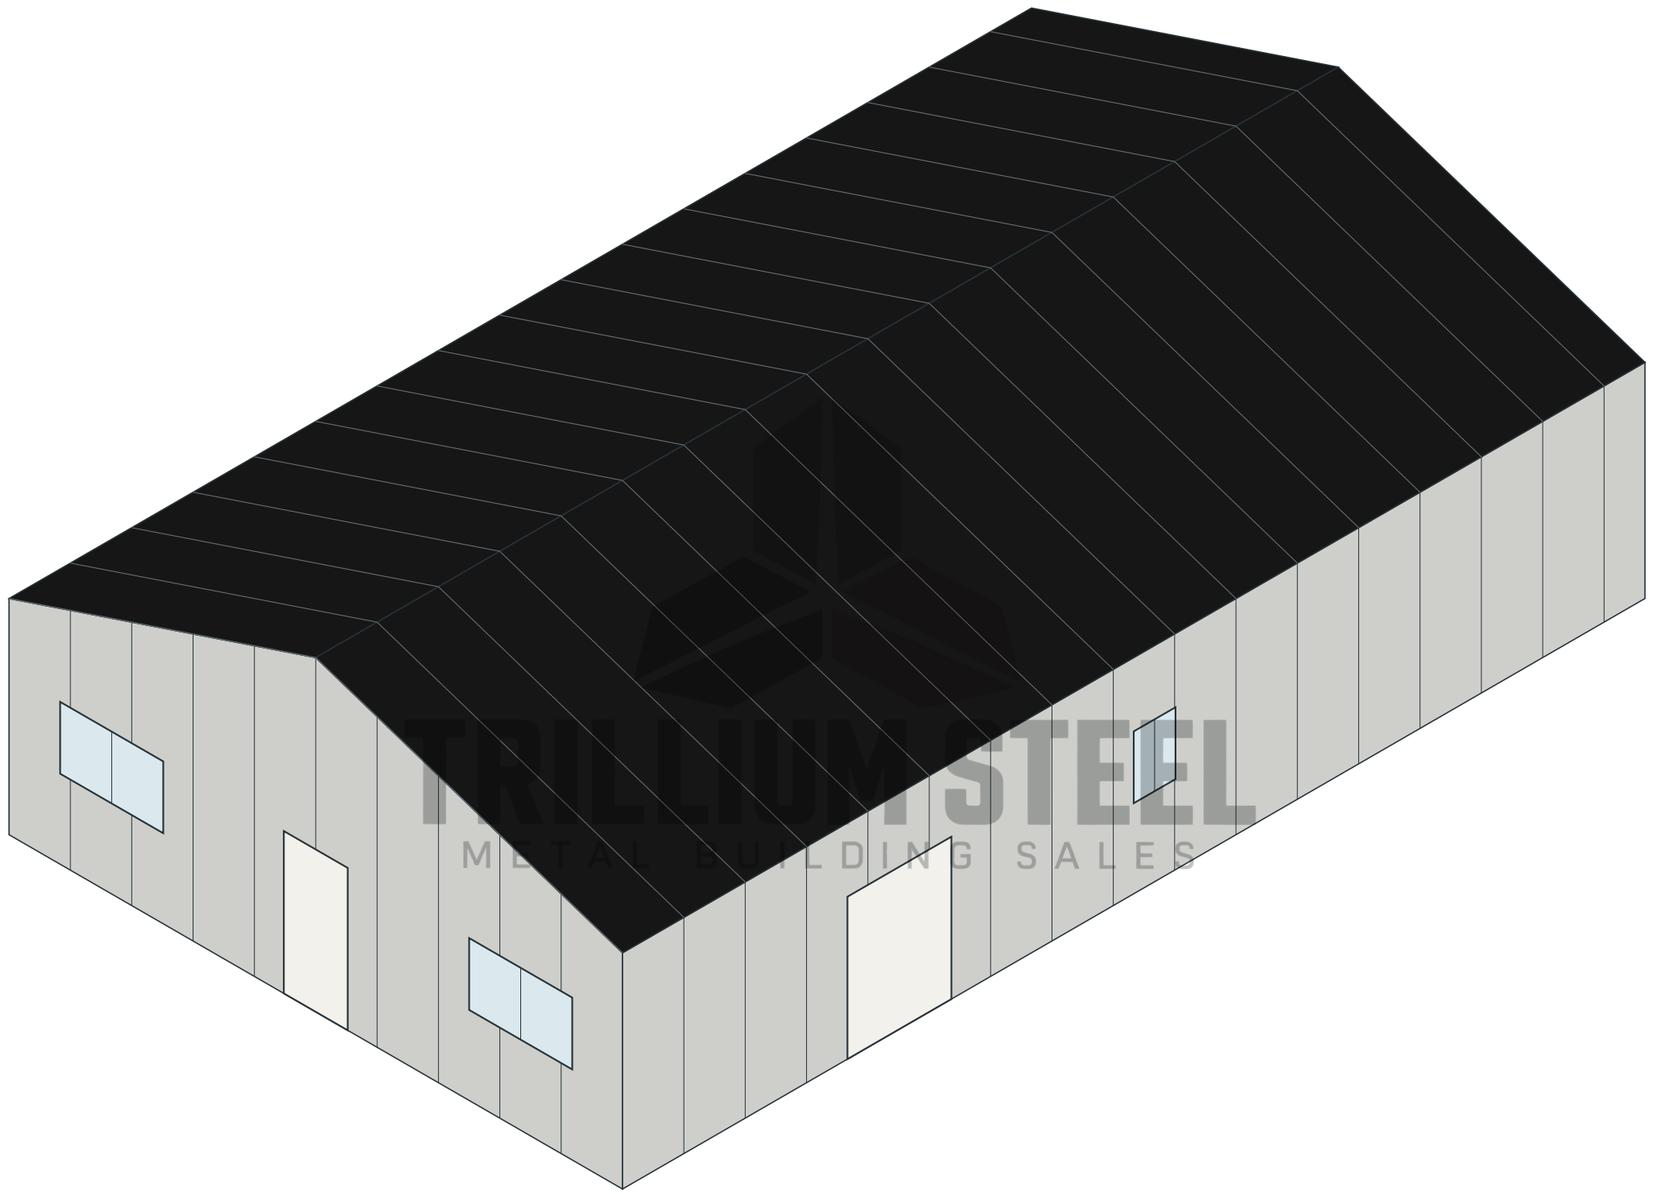

Wall Colour
White White

Roof Colour
Black


Sheet
01 / 05

TRILLIUM STEEL
METAL BUILDING SALES


End Elevations

30' wide / 50' long / 10' eave height

End A

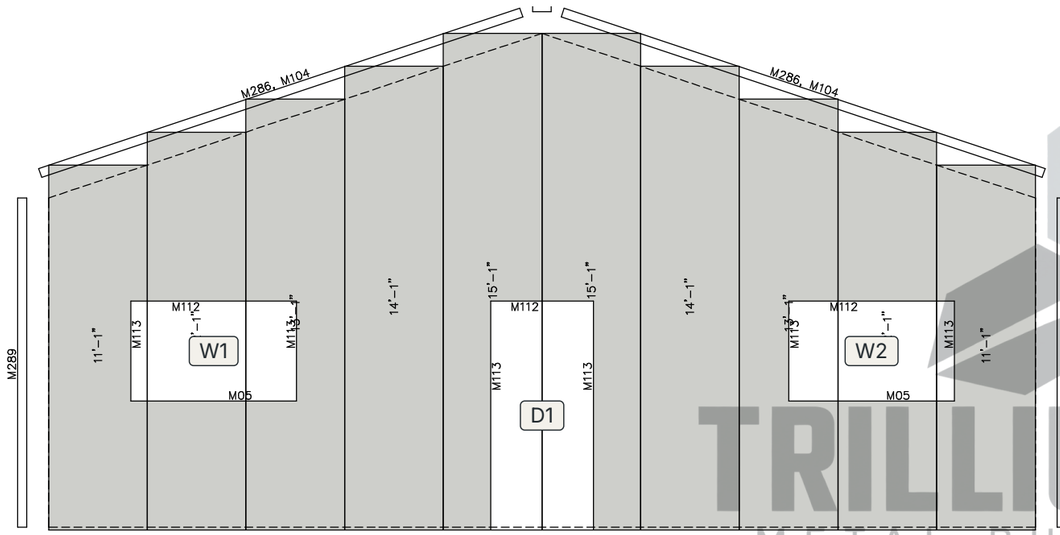

End B

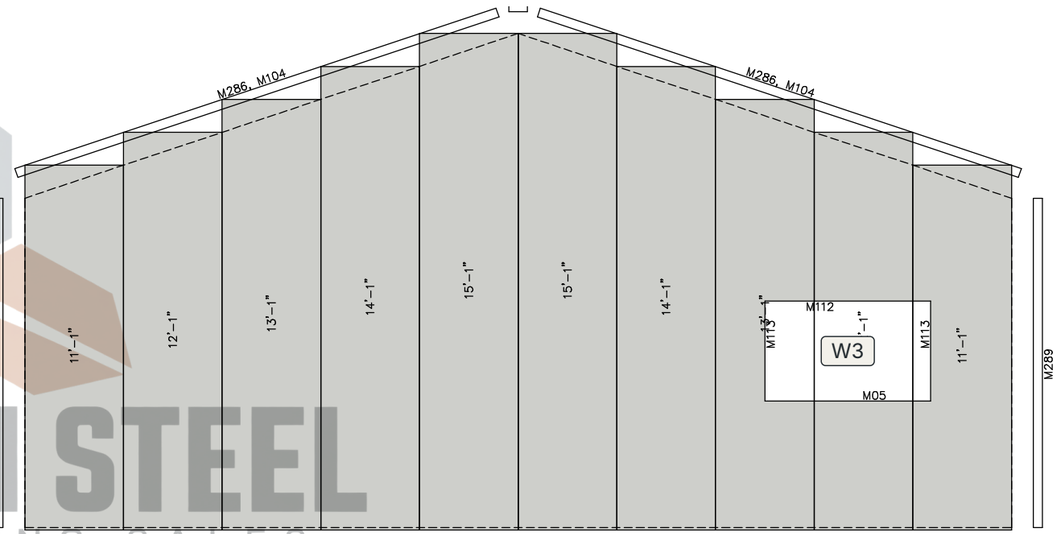

TRILLIUM STEEL
METAL BUILDING SALES

Wall Colour
White White


Roof Colour
Black

TRILLIUM STEEL
METAL BUILDING SALES


Side Elevations

30' wide / 50' long / 10' eave height

Side A

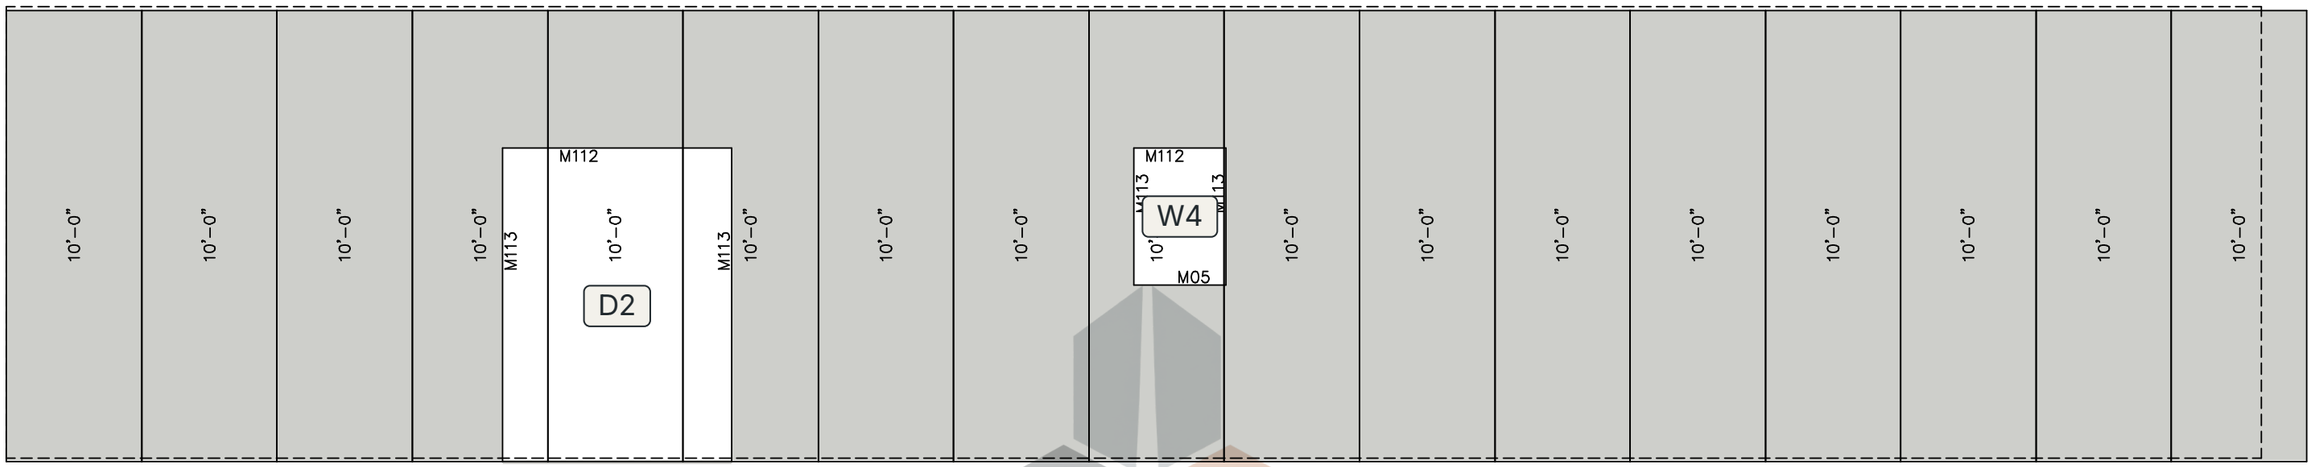

Side B

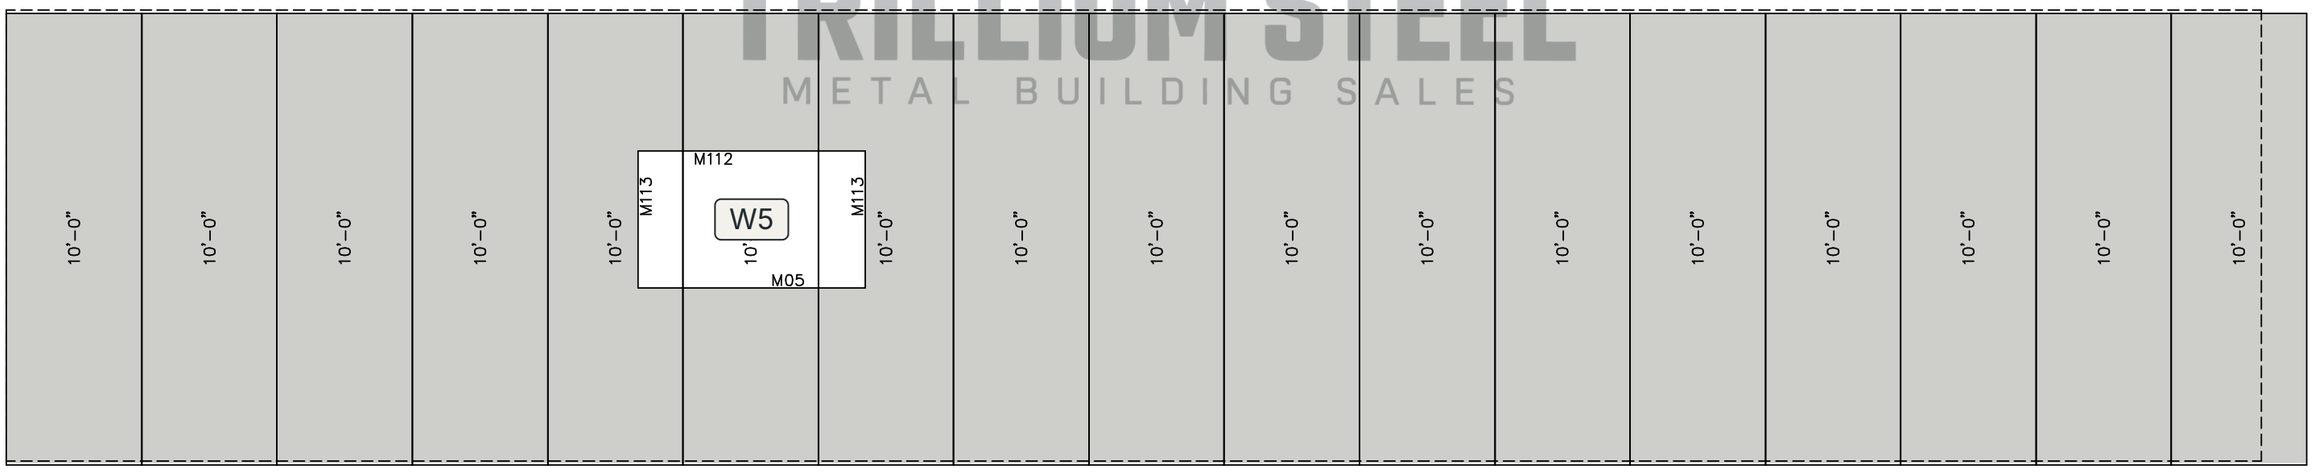

TRILLIUM STEEL
METAL BUILDING SALES

Wall Colour
White White


Roof Colour
Black

Sheet
03 / 05

TRILLIUM STEEL
METAL BUILDING SALES

Floor Plan

30' wide / 50' long / 10' eave height

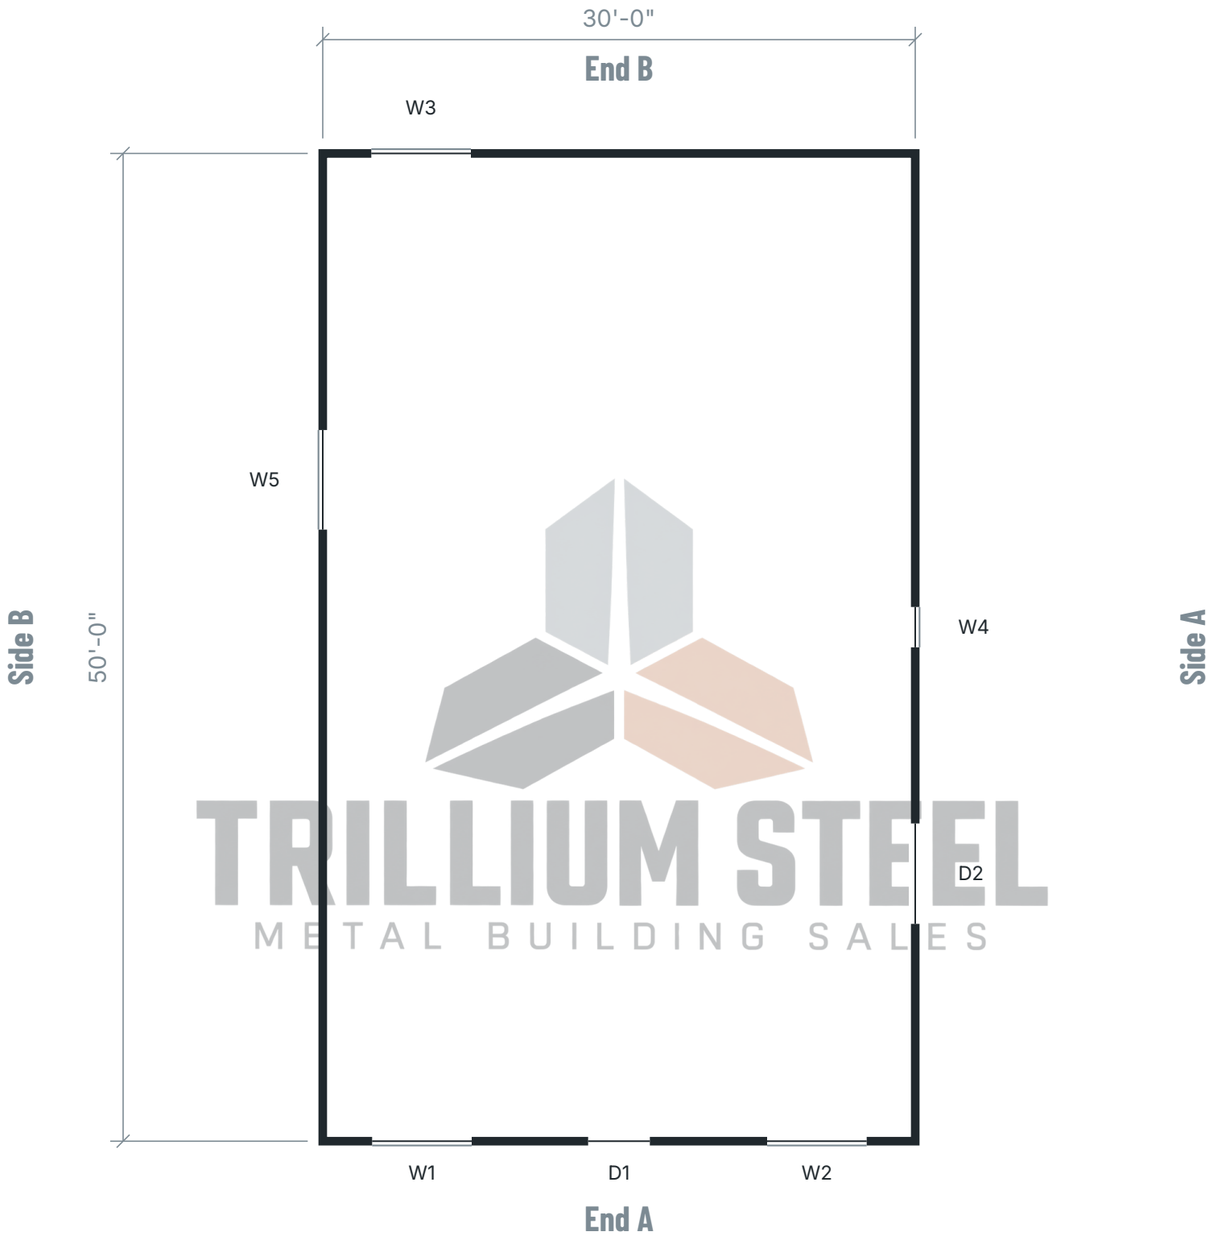

TRILLIUM STEEL
METAL BUILDING SALES

Door and window sizes: sheet 05.

Door opening Window High window

Door & Window Openings

30' wide / 50' long / 10' eave height

Rough opening sizes. Labels match the elevation drawings.

Label	Type	Wall	Width	Height
D1	Walk door	End A	3'-1 1/2"	6'-10 1/2"
D2	Patio door	Side A	5'-1"	6'-10 1/2"
W1	Window	End A	5'-0 1/2"	3'-0 1/2"
W2	Window	End A	5'-0 1/2"	3'-0 1/2"
W3	Window	End B	5'-0 1/2"	3'-0 1/2"
W4	Window	Side A	2'-0 1/2"	3'-0 1/2"
W5	Window	Side B	5'-0 1/2"	3'-0 1/2"

Window height is measured from sill to head.