
35' x 50' Steel Building

35' wide / 50' long / 10' eave height

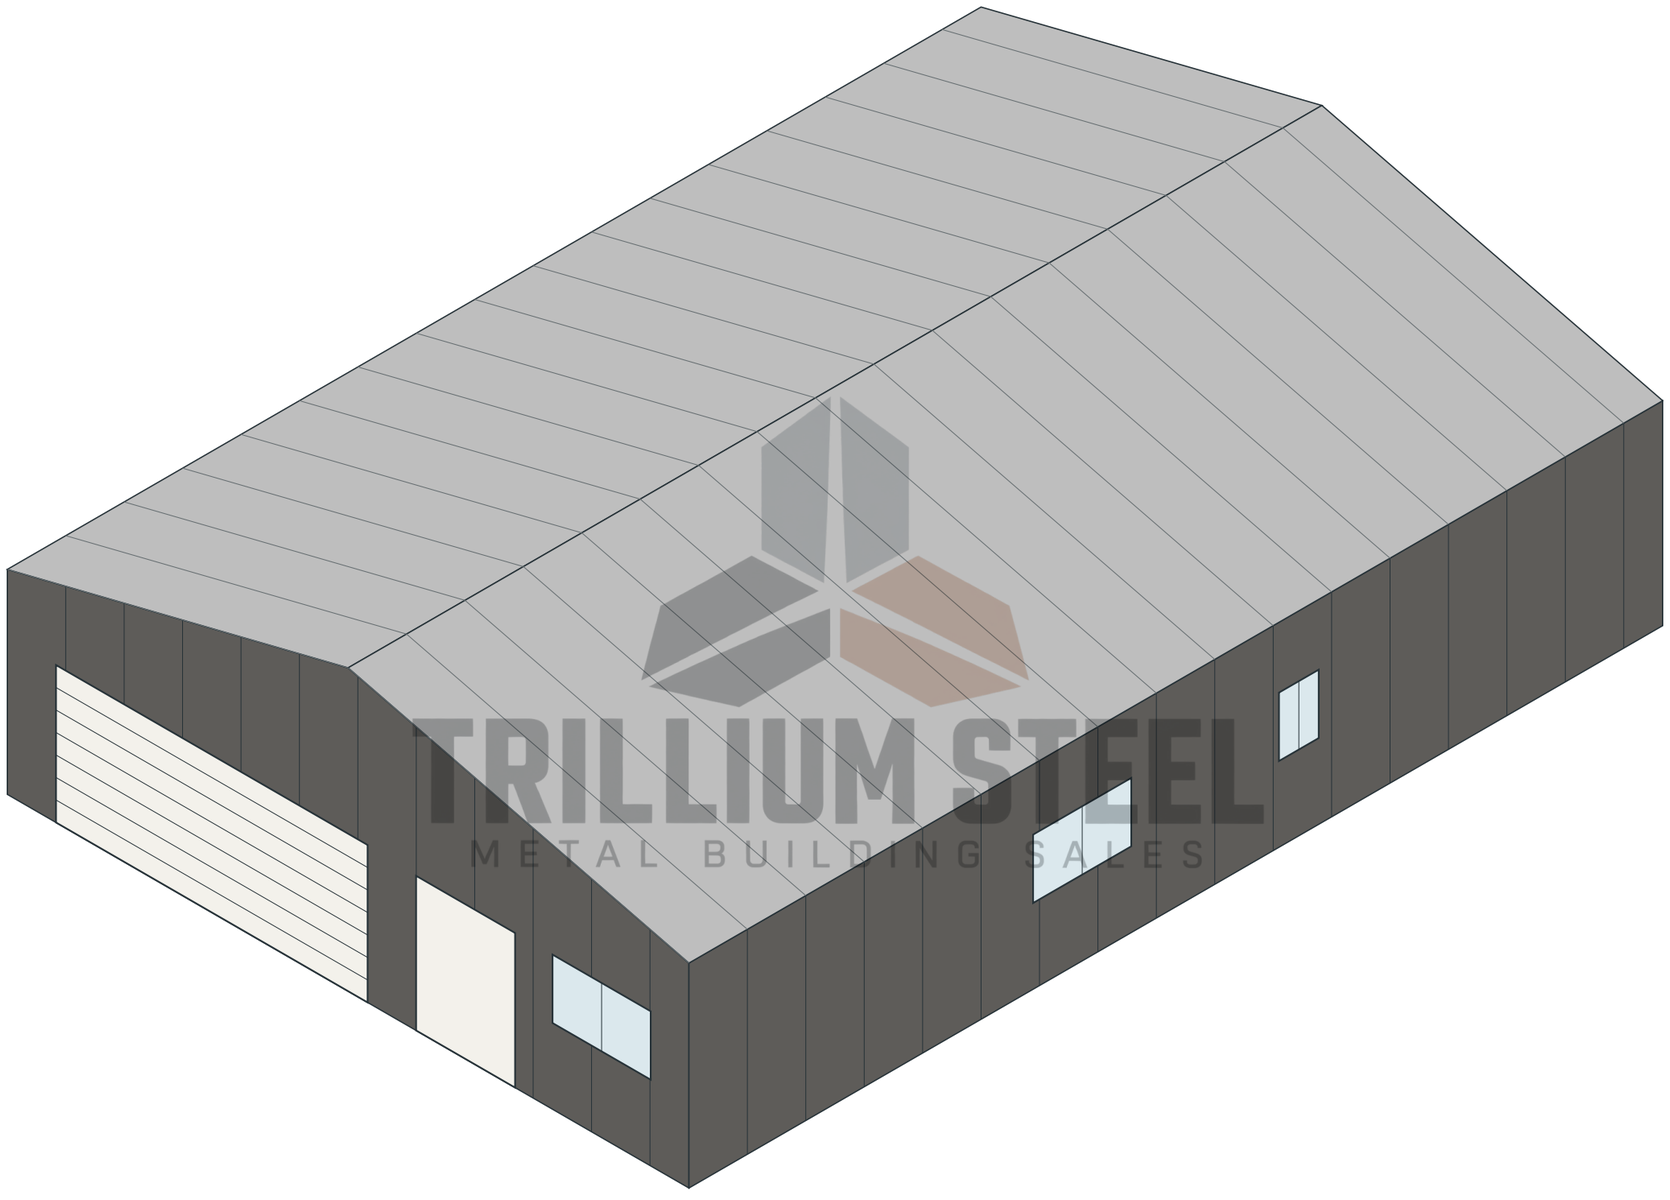

Wall Colour
Charcoal

Roof Colour
Galvalume


Sheet
01 / 05

TRILLIUM STEEL
METAL BUILDING SALES


End Elevations

35' wide / 50' long / 10' eave height

End A

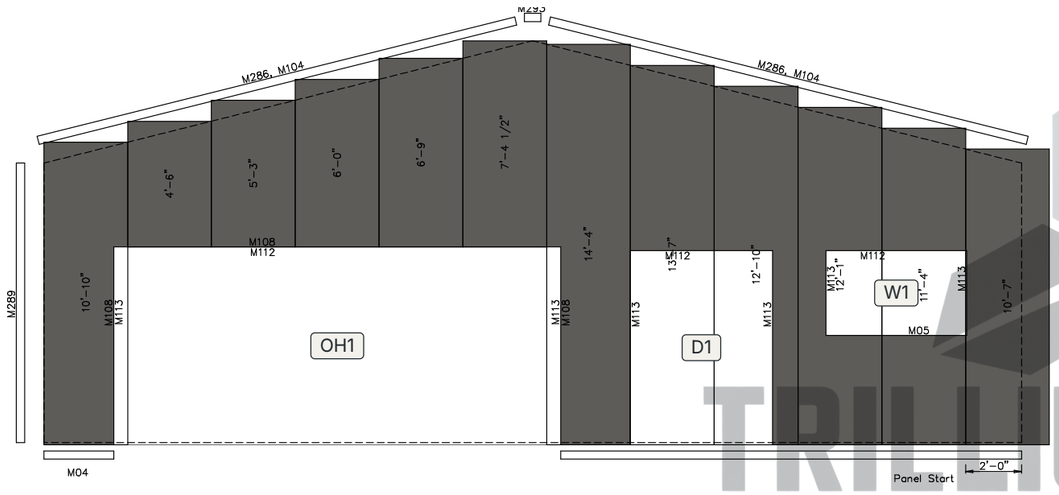

End B

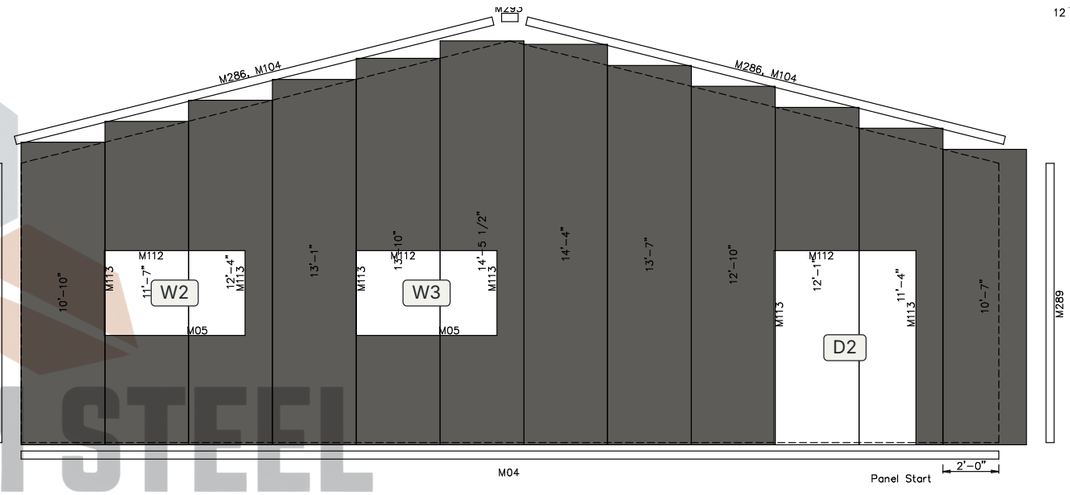

TRILLIUM STEEL
METAL BUILDING SALES

Wall Colour
Charcoal


Roof Colour
Galvalume

Sheet
02 / 05


Side Elevations

35' wide / 50' long / 10' eave height

Side A

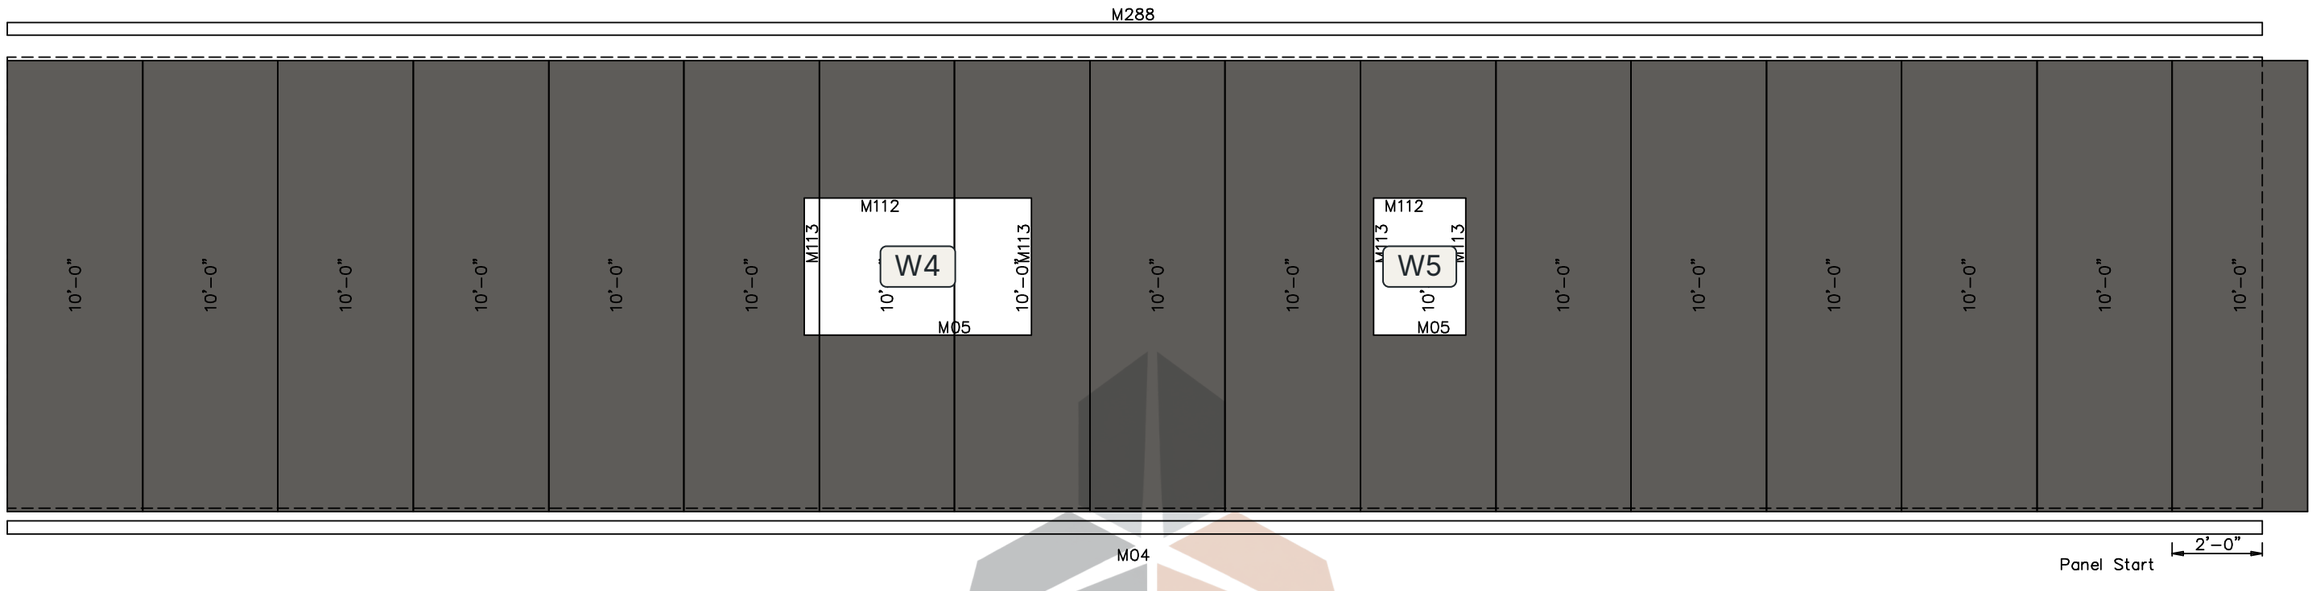

Side B

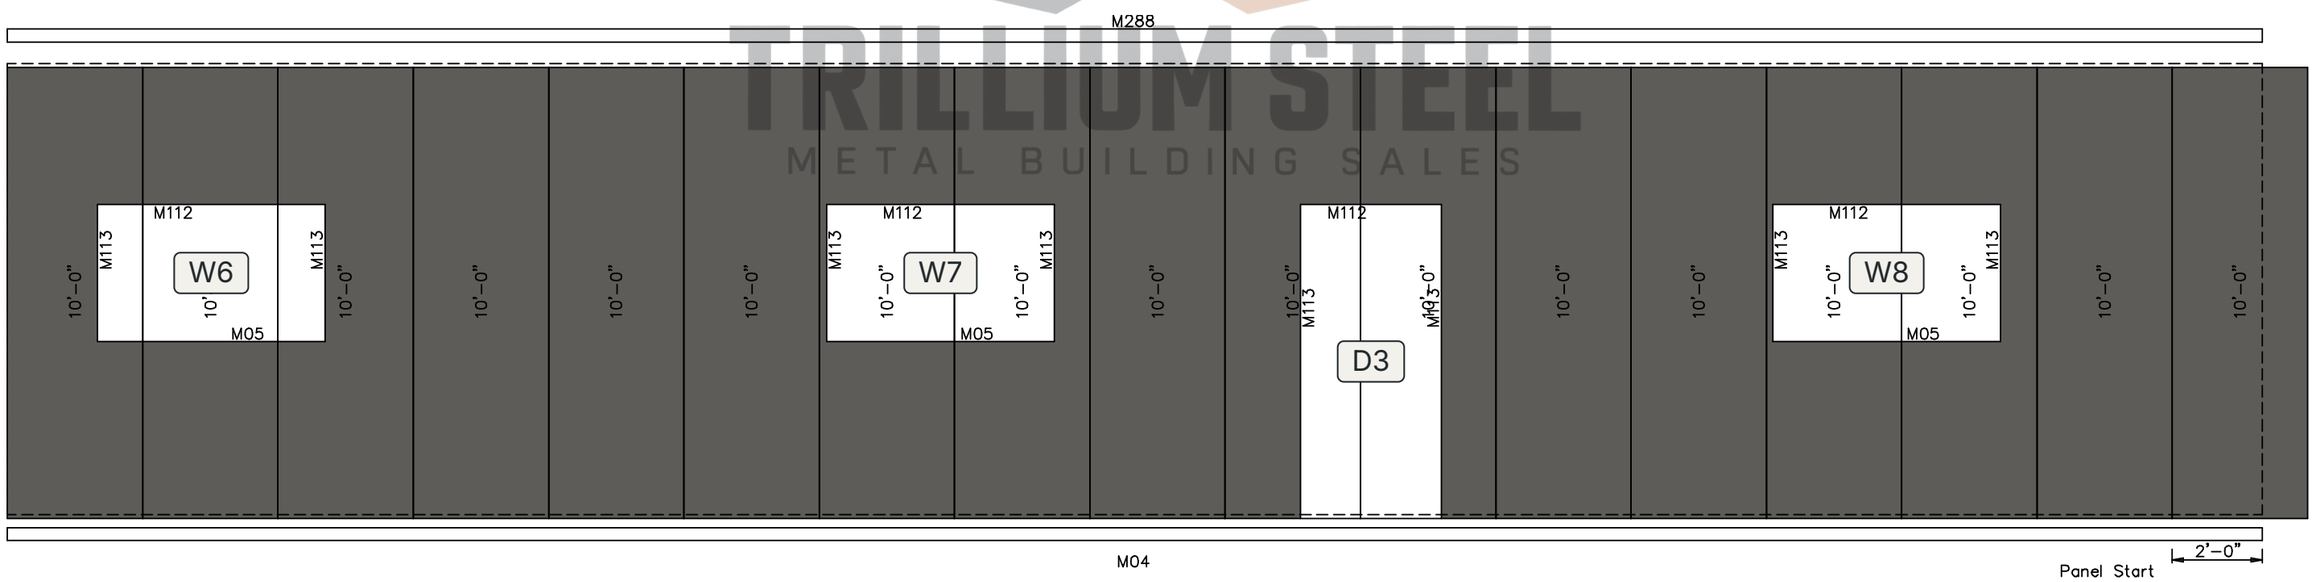

TRILLIUM STEEL
METAL BUILDING SALES


Wall Colour
Charcoal

Roof Colour
Galvalume

Sheet
03 / 05

Floor Plan

35' wide / 50' long / 10' eave height

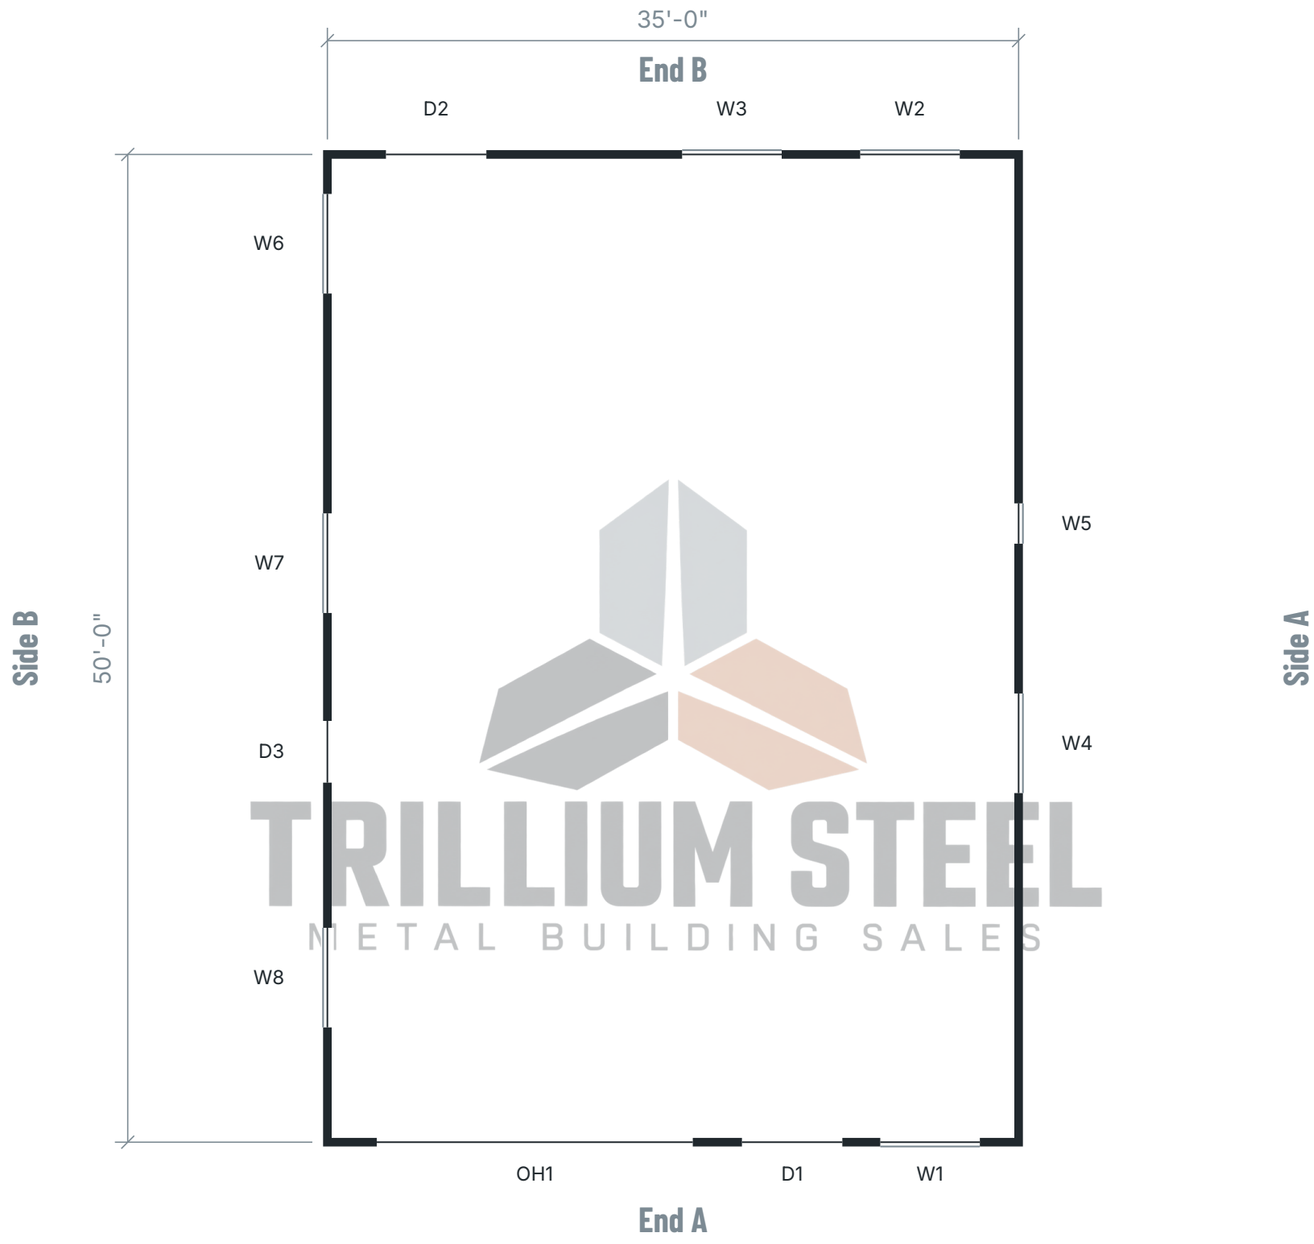

TRILLIUM STEEL
METAL BUILDING SALES

Door and window sizes: sheet 05.

Door opening Window High window

Wall Colour
Charcoal

Roof Colour
Galvalume

Sheet
04 / 05

TRILLIUM STEEL
METAL BUILDING SALES

Door & Window Openings

35' wide / 50' long / 10' eave height

Rough opening sizes. Labels match the elevation drawings.

Label	Type	Wall	Width	Height
D1	Walk door	End A	5'-1"	6'-10 1/2"
D2	Walk door	End B	5'-1"	6'-10 1/2"
D3	Walk door	Side B	3'-1 1/2"	6'-10 1/2"
OH1	Overhead door	End A	16'-0"	7'-0"
W1	Window	End A	5'-0 1/2"	3'-0 1/2"
W2	Window	End B	5'-0 1/2"	3'-0 1/2"
W3	Window	End B	5'-0 1/2"	3'-0 1/2"
W4	Window	Side A	5'-0 1/2"	3'-0 1/2"
W5	Window	Side A	2'-0 1/2"	3'-0 1/2"
W6	Window	Side B	5'-0 1/2"	3'-0 1/2"
W7	Window	Side B	5'-0 1/2"	3'-0 1/2"
W8	Window	Side B	5'-0 1/2"	3'-0 1/2"

Window height is measured from sill to head.